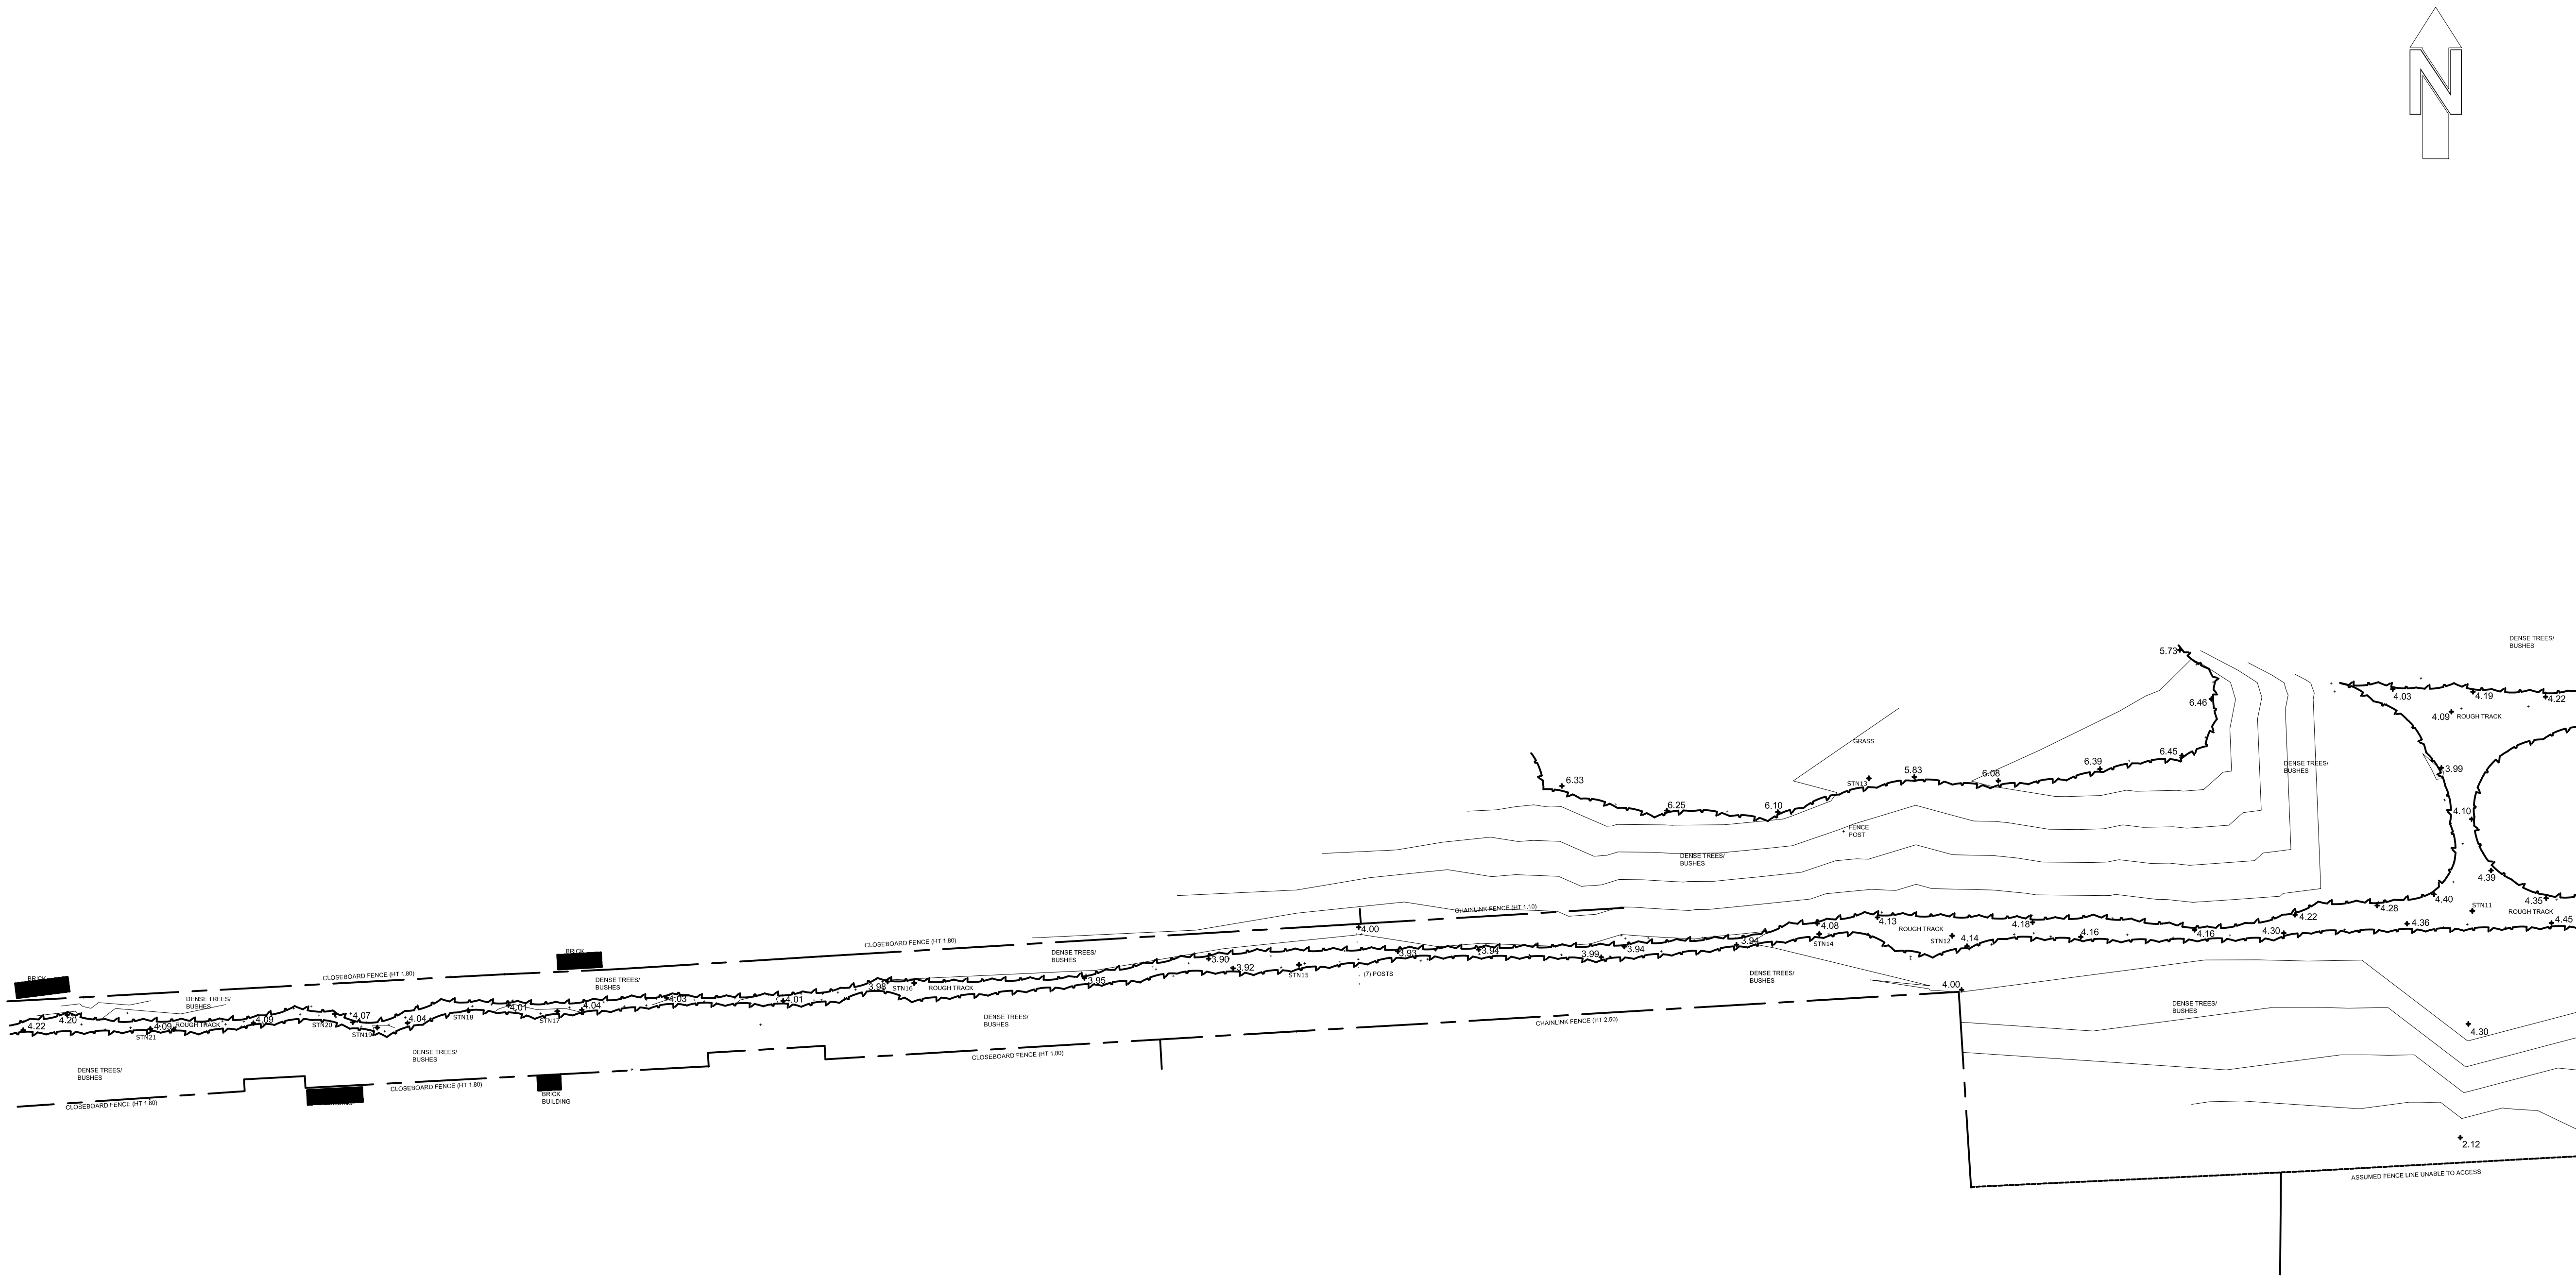

LEGEND

ACU	Air Conditioning Unit	MW	Monitoring Well
AR	Assumed Route	OH	Overhead Service
BO	Bollard	OSA	Off Survey Area
BO/ILL	ILLuminated Bollard	OSBM	Ordnance Survey Bench Mark
BH	Borehole	PR	Pipe Riser
BTB	British Telecom Box	P	Post
BTIC	British Telecom Cover	P&R FENCE	Post & Rail Fence
C/BOX	Control Box	RET WALL	Retaining Wall
C/B FENCE	Closeboard Fence	RWP	Rain Water Pipe
CR	Cable Riser	RS	Road Sign
CTV	Cable TV	RE	Rodding Eye
CP	Catch Pit	S/A	Soakaway
Co	Concrete	S/BIRCH	Silver Birch
CON	Conifer	SAP	Sapling
CL	Cover Level	SEC FENCE	Security Fence
D	Depth Of MH / IC	SL	Spot Light
D/CHAN	Drainage Channel	SP	Soil Pipe
DP	Down Pipe	ST	Stop Tap
ER	Earth Rod	STN	Survey Station
EIC	Electricity IC	SV	Sluice Valve
EP	Electricity Pole	SVP	Soil Vent Pipe
EOT	End of Trace	SVS	Soil Vapour Sample
F/BED	Flower Bed	TBM	Temporary Bench Mark
FH	Fire Hydrant	TFR	Taken From Records
FS	Fire Switch	TL	Traffic Light
GV	Gas Valve	TP	Telegraph Pole
G	Gully	UTL	Unable to Locate
G/RUN	Gully Run	UTR	Unable to Raise
HT	Height	UTS	Unable to Survey
H/CHESTNUT	Horse Chestnut	UTT	Unable to Trace
H/THORN	Hawthorn	VR	Vapour Recovery
IC	Inspection Cover	VP	Vent Pipe
IL	Invert Level	WM	Water Meter
LP	Lamp Post	WFC	Water Filled Chamber
MH	Manhole Cover	WP	Waste Pipe
Mkr	Marker	U/S	Underside
Mtr	Meter	Ø	Pipe/Tree Diameter

BUILDING LEGEND

FFL	Finished Floor Level	E/MTR	Electricity Meter
THL	Threshold Level	G/MTR	Gas Meter
FH	Floor to head Height	FHR	Fire Hose Reel
SH	Sill to head Height	BT	Telecommunications Point
FS	Floor to Sill height	SS	Single electricity Socket
U/H	Underside Height	DS	Double electricity Socket
AH	Arch head Height	LS	Light Switch
SP	Arch Springing Point Height	CP	Cooker Point
(1.23)	Room Height	F/BX	Fuse Box
RAD	Radiator	LF	Light Fitting
HTR	Heater	FL	Fluorescent Light fitting
HWT	Hot Water Tank	BSR	Intruder Alarm Sensor
WC	Toilet	FSR	Fire Alarm Sensor
WB	Wash Basin	AB	Alarm Box
SHR	Shower	WM	Water Meter
BDT	Bidet	WTR	Water
UR	Urinal	F/B	Floorboard & Direction
HD	Hand Dryer	CONC	concrete
WF	Water Fountain	BK	Brick
RL	Roof Light	Q/TILES	Quarry Tiles
SUS.C	Suspended Ceiling		

NOTES

ALL LEVELS ARE IN METRES DERIVED FROM GPS .

COORDINATE GRID IS DERIVED FROM GPS.

TREE SPECIES ARE INDICATED WHERE KNOWN HOWEVER IT IS RECOMMENDED THAT EXPERT IDENTIFICATION IS CONSULTED IF CRITICAL.

OVERHEAD WIRES ARE EXPOSED TO CHANGING WEATHER PATTERNS AND SHOULD BE TAKEN AS APPROXIMATE.

Site Vision Surveys
www.svsltd.net

19 Warwick Street
Rugby
Warwickshire
CV21 3DH

Tel: 01788 575036
Fax : 01788 576208

CLIENT:

CELTIC

SITE LOCATION:

CALVERT LANE
HULL

SURVEYED BY:	D.T	JOB NO.	0909-CEL-3162
DRAWING TITLE	TOPOGRAPHICAL SURVEY		
SCALE:	1:500 @A1	SURVEY DATE:	21-09-09