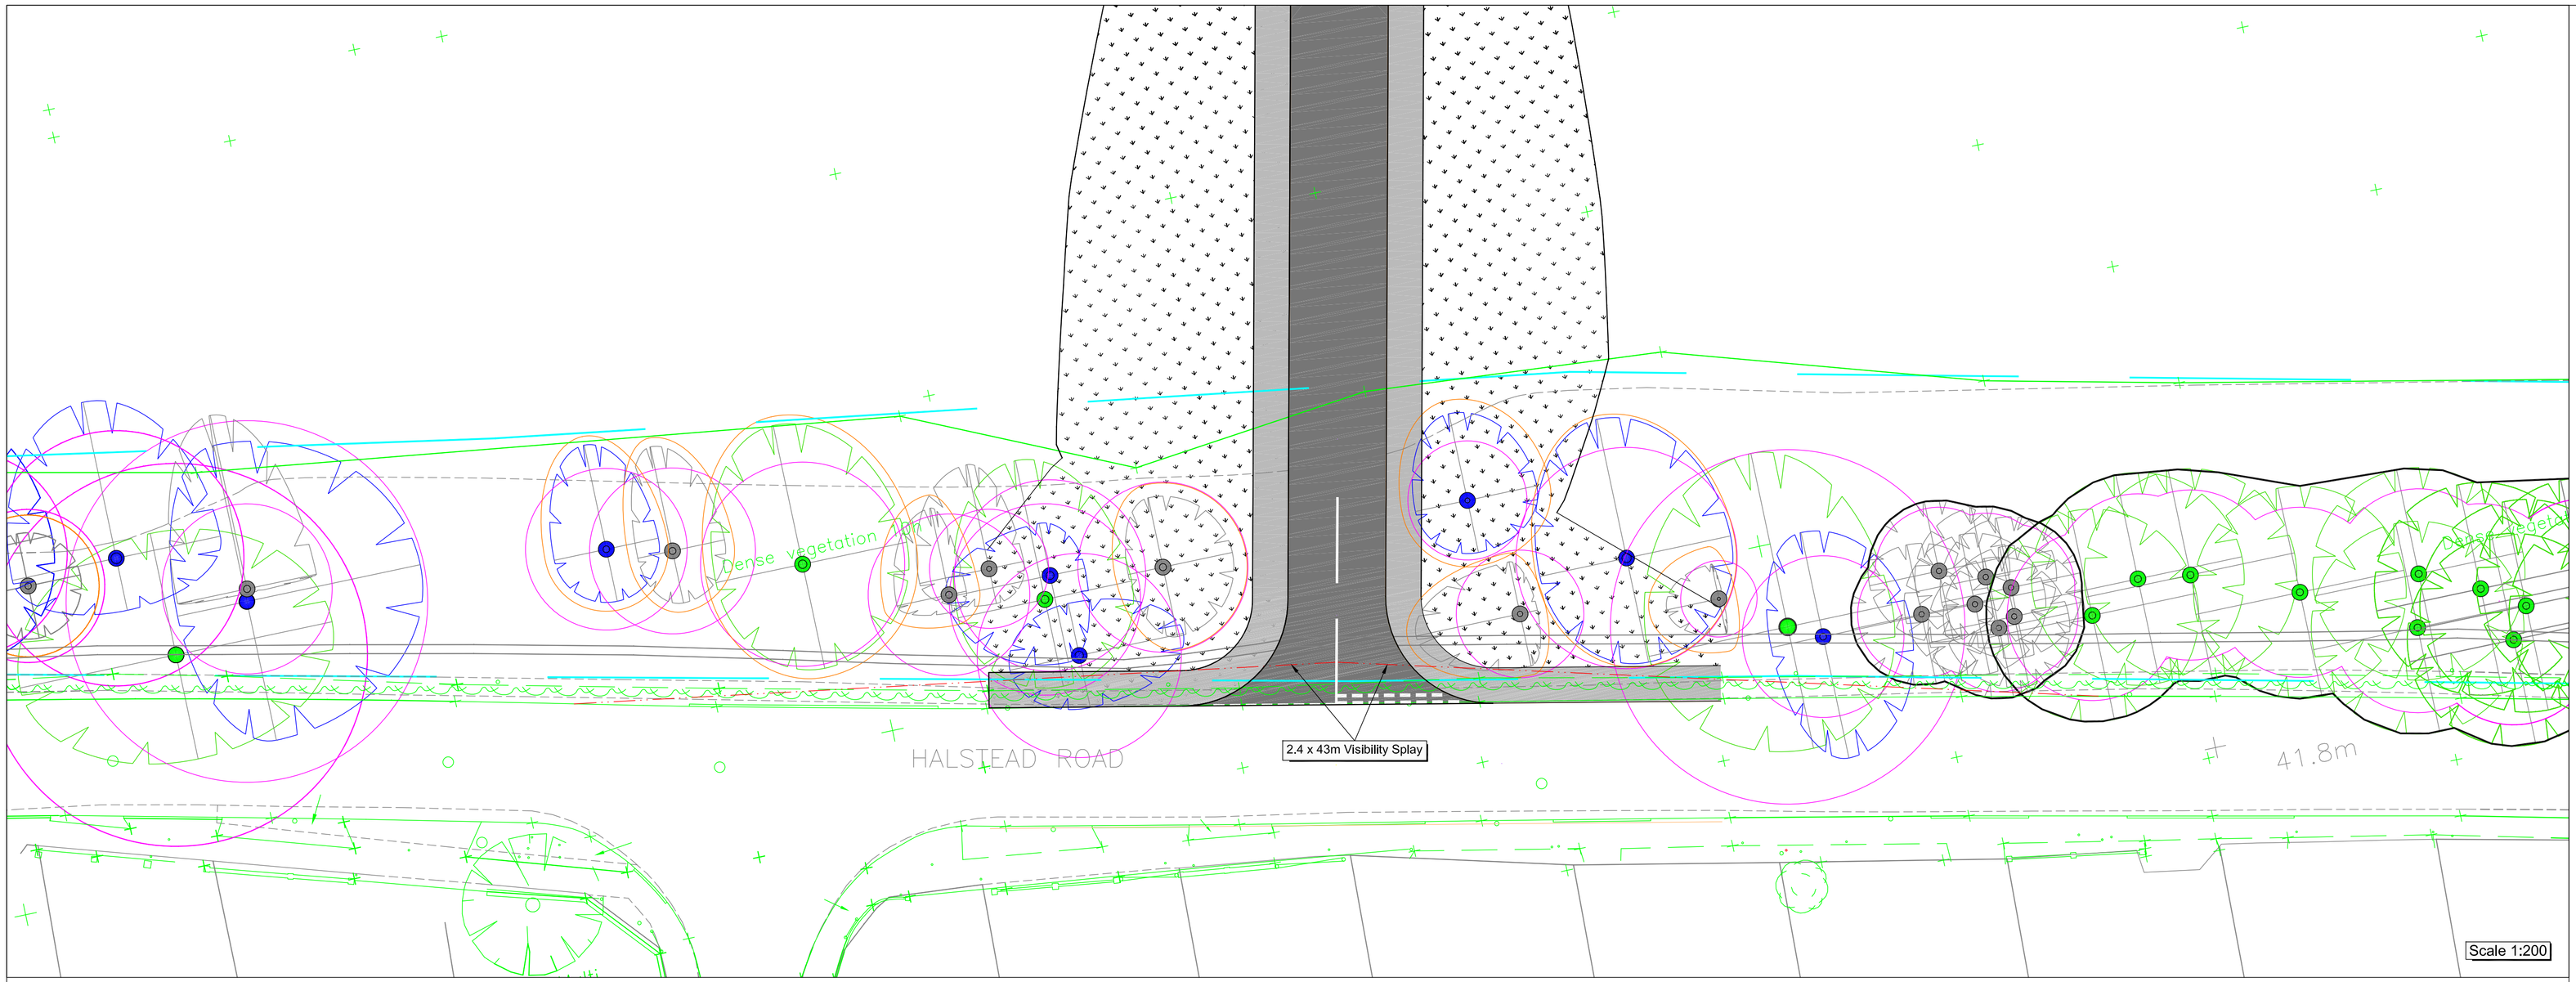

Legend

- Tree Position with Canopy Spread plus BS5837 Category A1, A2 or A3
- Tree Position with Canopy Spread plus BS5837 Category B1, B2 or B3
- Tree Position with Canopy Spread plus BS5837 Category C1, C2 or C3
- Tree Position with Canopy Spread plus BS5837 Category R
- 202 — Tree / Group Number
- Root Protection Area - Based on Simple Radius from Tree
- Tree canopy Ultimate Spread
- Tree Group BS5837 Category A
- Tree Group BS5837 Category B
- Tree Group BS5837 Category C
- Tree Group BS5837 Category R
- TPO 23/88 Area 1
- 202 — Individual TPO Tree 23/88

Swept Path Analysis

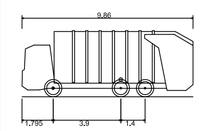

Large Refuse Vehicle (3 axle)

Overall Length	9.860m
Overall Width	2.450m
Overall Body Height	3.814m
Min Body Ground Clearance	0.368m
Track Width	2.450m
Lock to Lock Time	4.00 sec
Kerb to Kerb Turning Radius	9.500m

Rev:	Date:	Amendment:	Name:	Checked:
A	26/02/10	Amended to Urban Design Layout	RO	AD

Drawing Based Upon: Topographical Survey and Aboricultural Survey

Status: Preliminary

Notes: Contractors are not to scale from this drawing. All dimensions to be checked on site and any discrepancies, ambiguities and/or ommisions between this drawing and information given elsewhere must be reported to this office. If in doubt, ask.

RPS

1st Floor Cottons Centre Cottons Lane London SE1 2QG
T 020 7939 8000 F 020 7939 8099 E rpslp@rpsgroup.com W www.rpsgroup.com

Client: BRB (Residuary) Ltd

Project: Stanway Rail Sidings, Colchester

Title: Proposed Eastern Access Visibility and Swept Path Analysis

Date: 12/02/10 Scale: As Shown Original Paper Size: A1

Drawn: RO Checked: AD Job Ref: JLK0756

Drawing No: T/04 Rev: A

Transport

©Crown Copyright. All rights reserved. Licence number 100039993